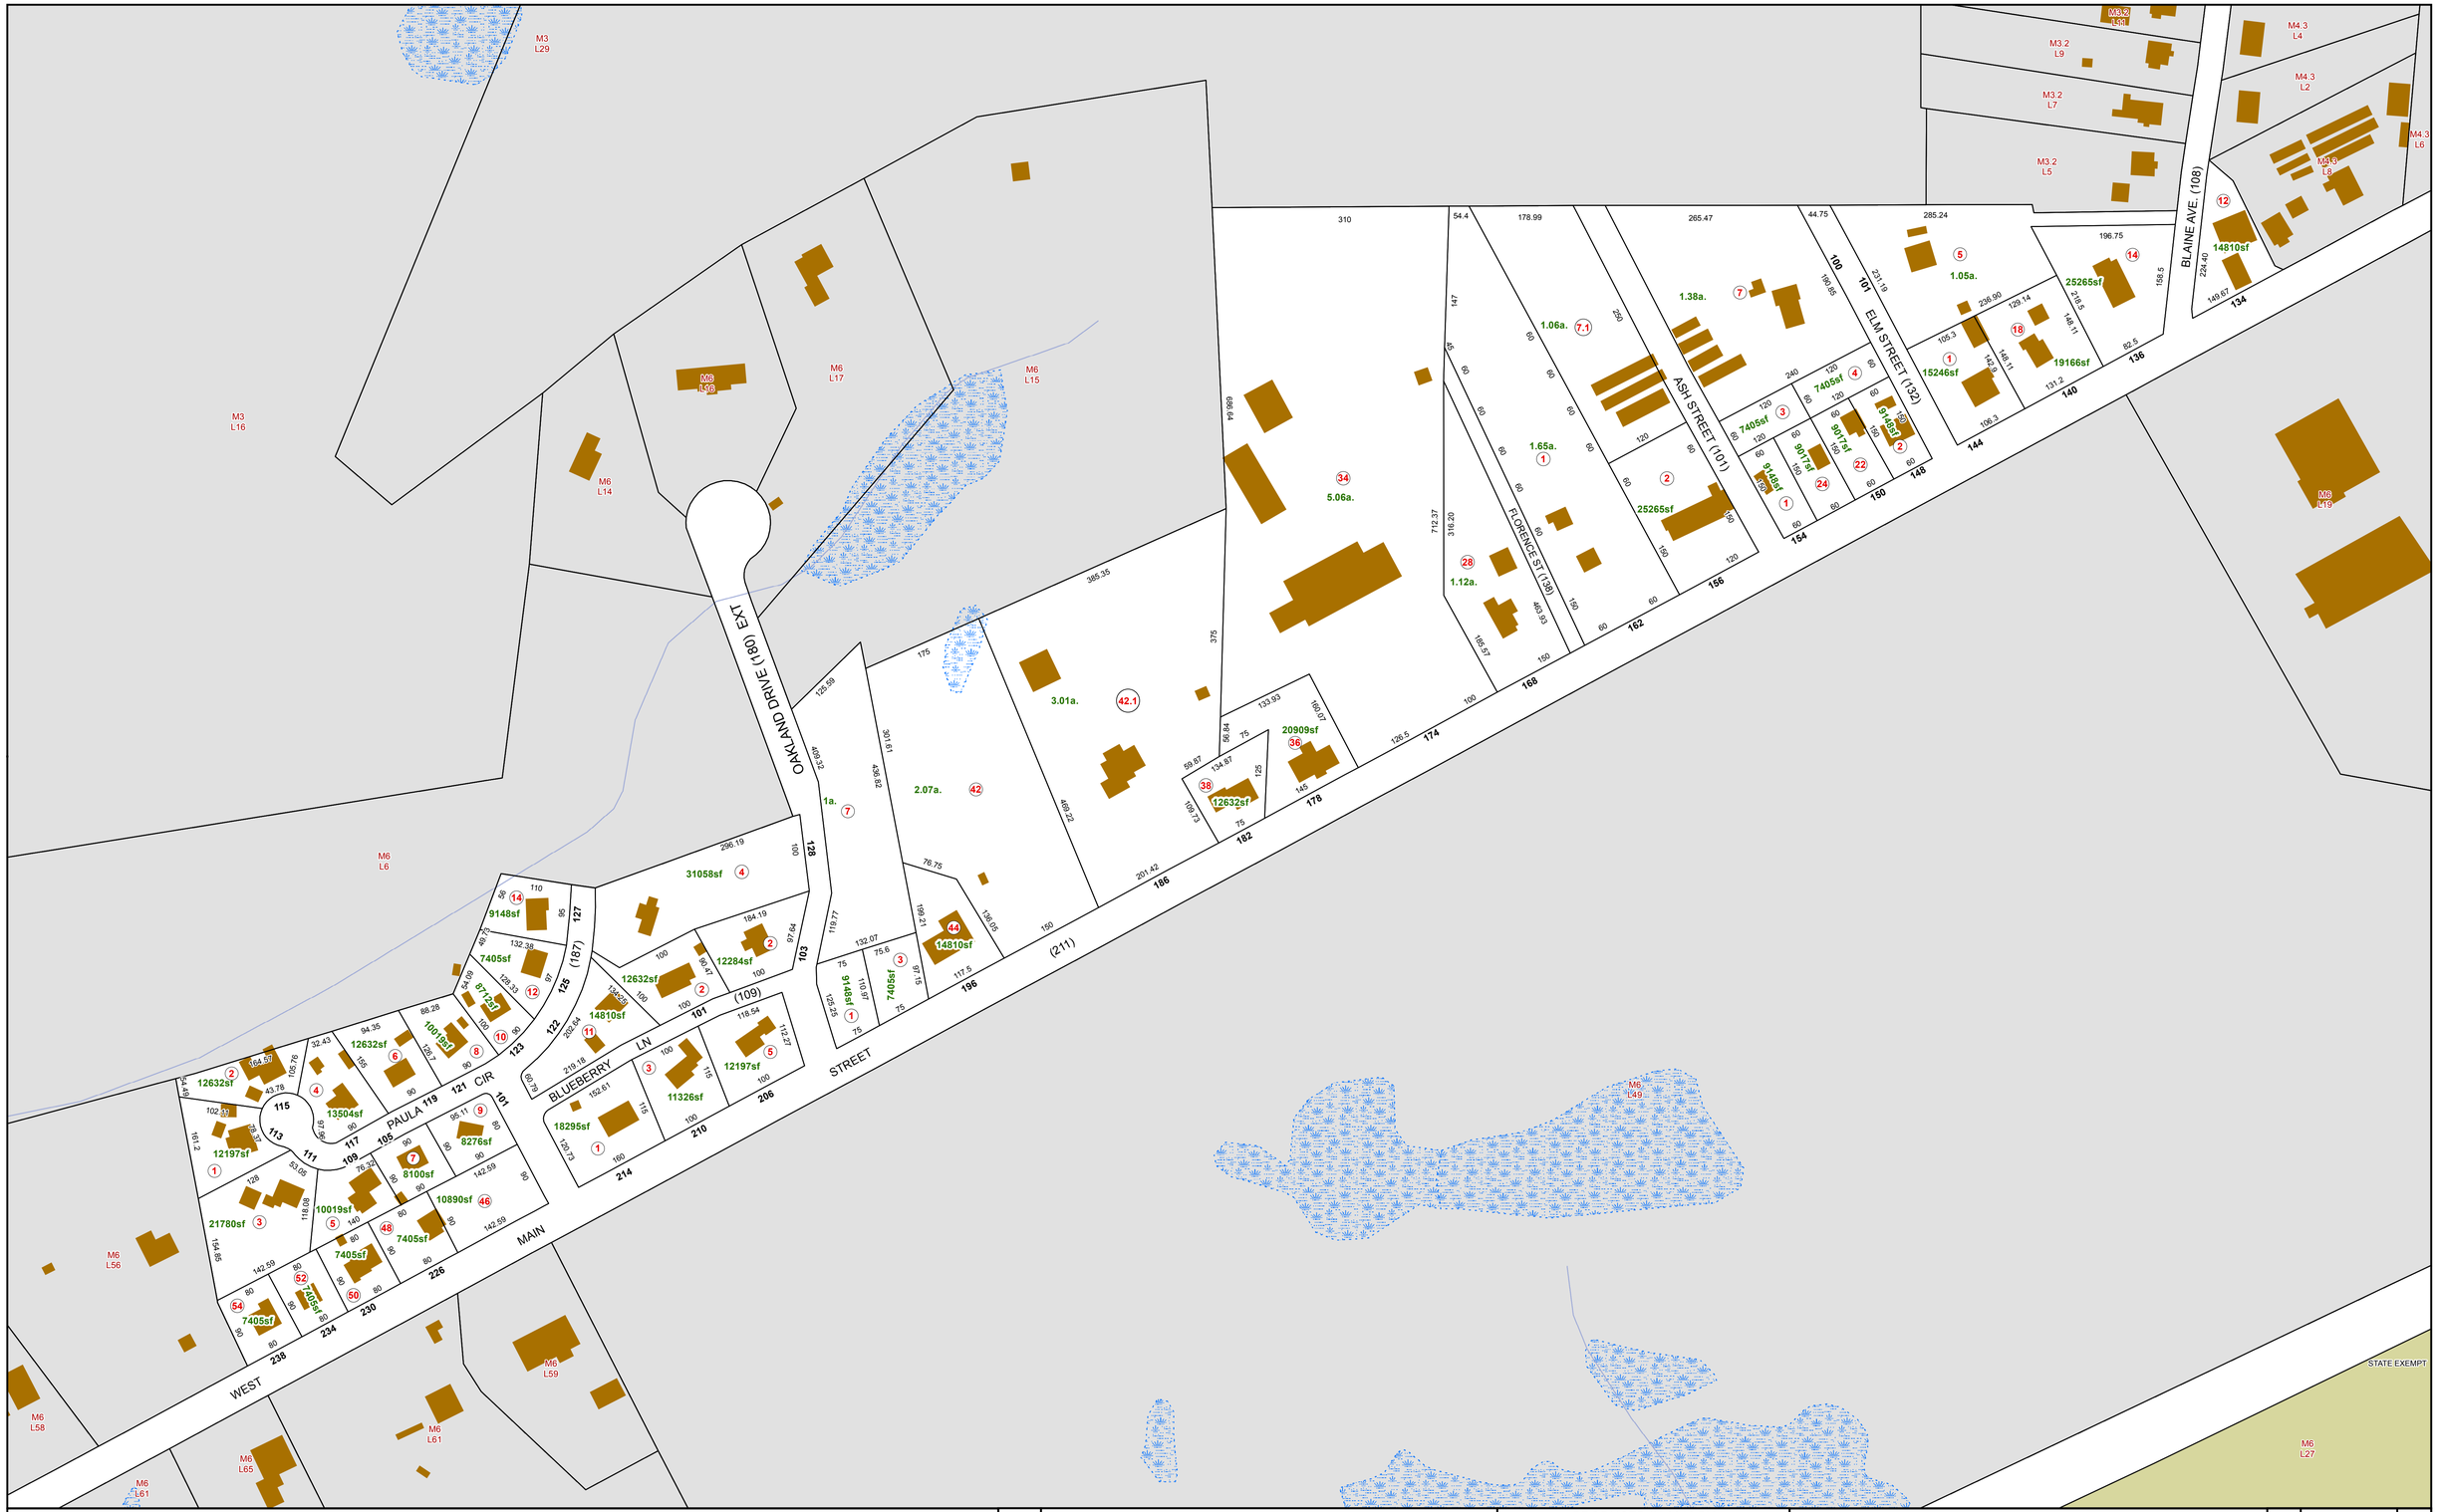

LEGEND

- PROPERTY PARCELS
- EASEMENT
- HISTORIC LINES
- EXEMPT STATE LAND
- EXEMPT TOWN LAND
- OTHER EXEMPT LAND
- TOWN BOUNDARY
- STRUCTURES
- WATER BODIES
- STREAM
- MASS. DEP WETLANDS
- (#) LOT NUMBER
- # LOT SIZE - ACREAGE (a.) OR SQUARE FEET (sf)
- # STREET NUMBER

N

NOTE

THE AREAS, BOUNDARIES AND DIMENSIONS SHOWN ON THIS TAX MAP ARE DERIVED FROM AERIAL PHOTOGRAPHS, GROUND SURVEYS AND RECORDED PLANS, MAPS, DEEDS AND WILLS AND ARE TO BE USED FOR TAX ASSESSMENT PURPOSES ONLY AND NOT FOR CONVEYANCE.

PRODUCED IN 2018 BY

C M R P C
Central Massachusetts Regional Planning Commission

ONE MERCANTILE STREET, SUITE 520
WORCESTER, MA 01608

REVISED TO: JANUARY 1, 2018

ASSESSORS TAX MAP
EAST BROOKFIELD
WORCESTER COUNTY, MASSACHUSETTS

100 50 0 100 Feet

SCALE1 in = 100 feet

	3.2	
6	MAP NUMBER 6.1	7.4
	6	

Date: 6/20/2018 Path: H:\Projects\O_EastBrookfield_GIS\m084_Assessor_Maps_24x36.mxd